










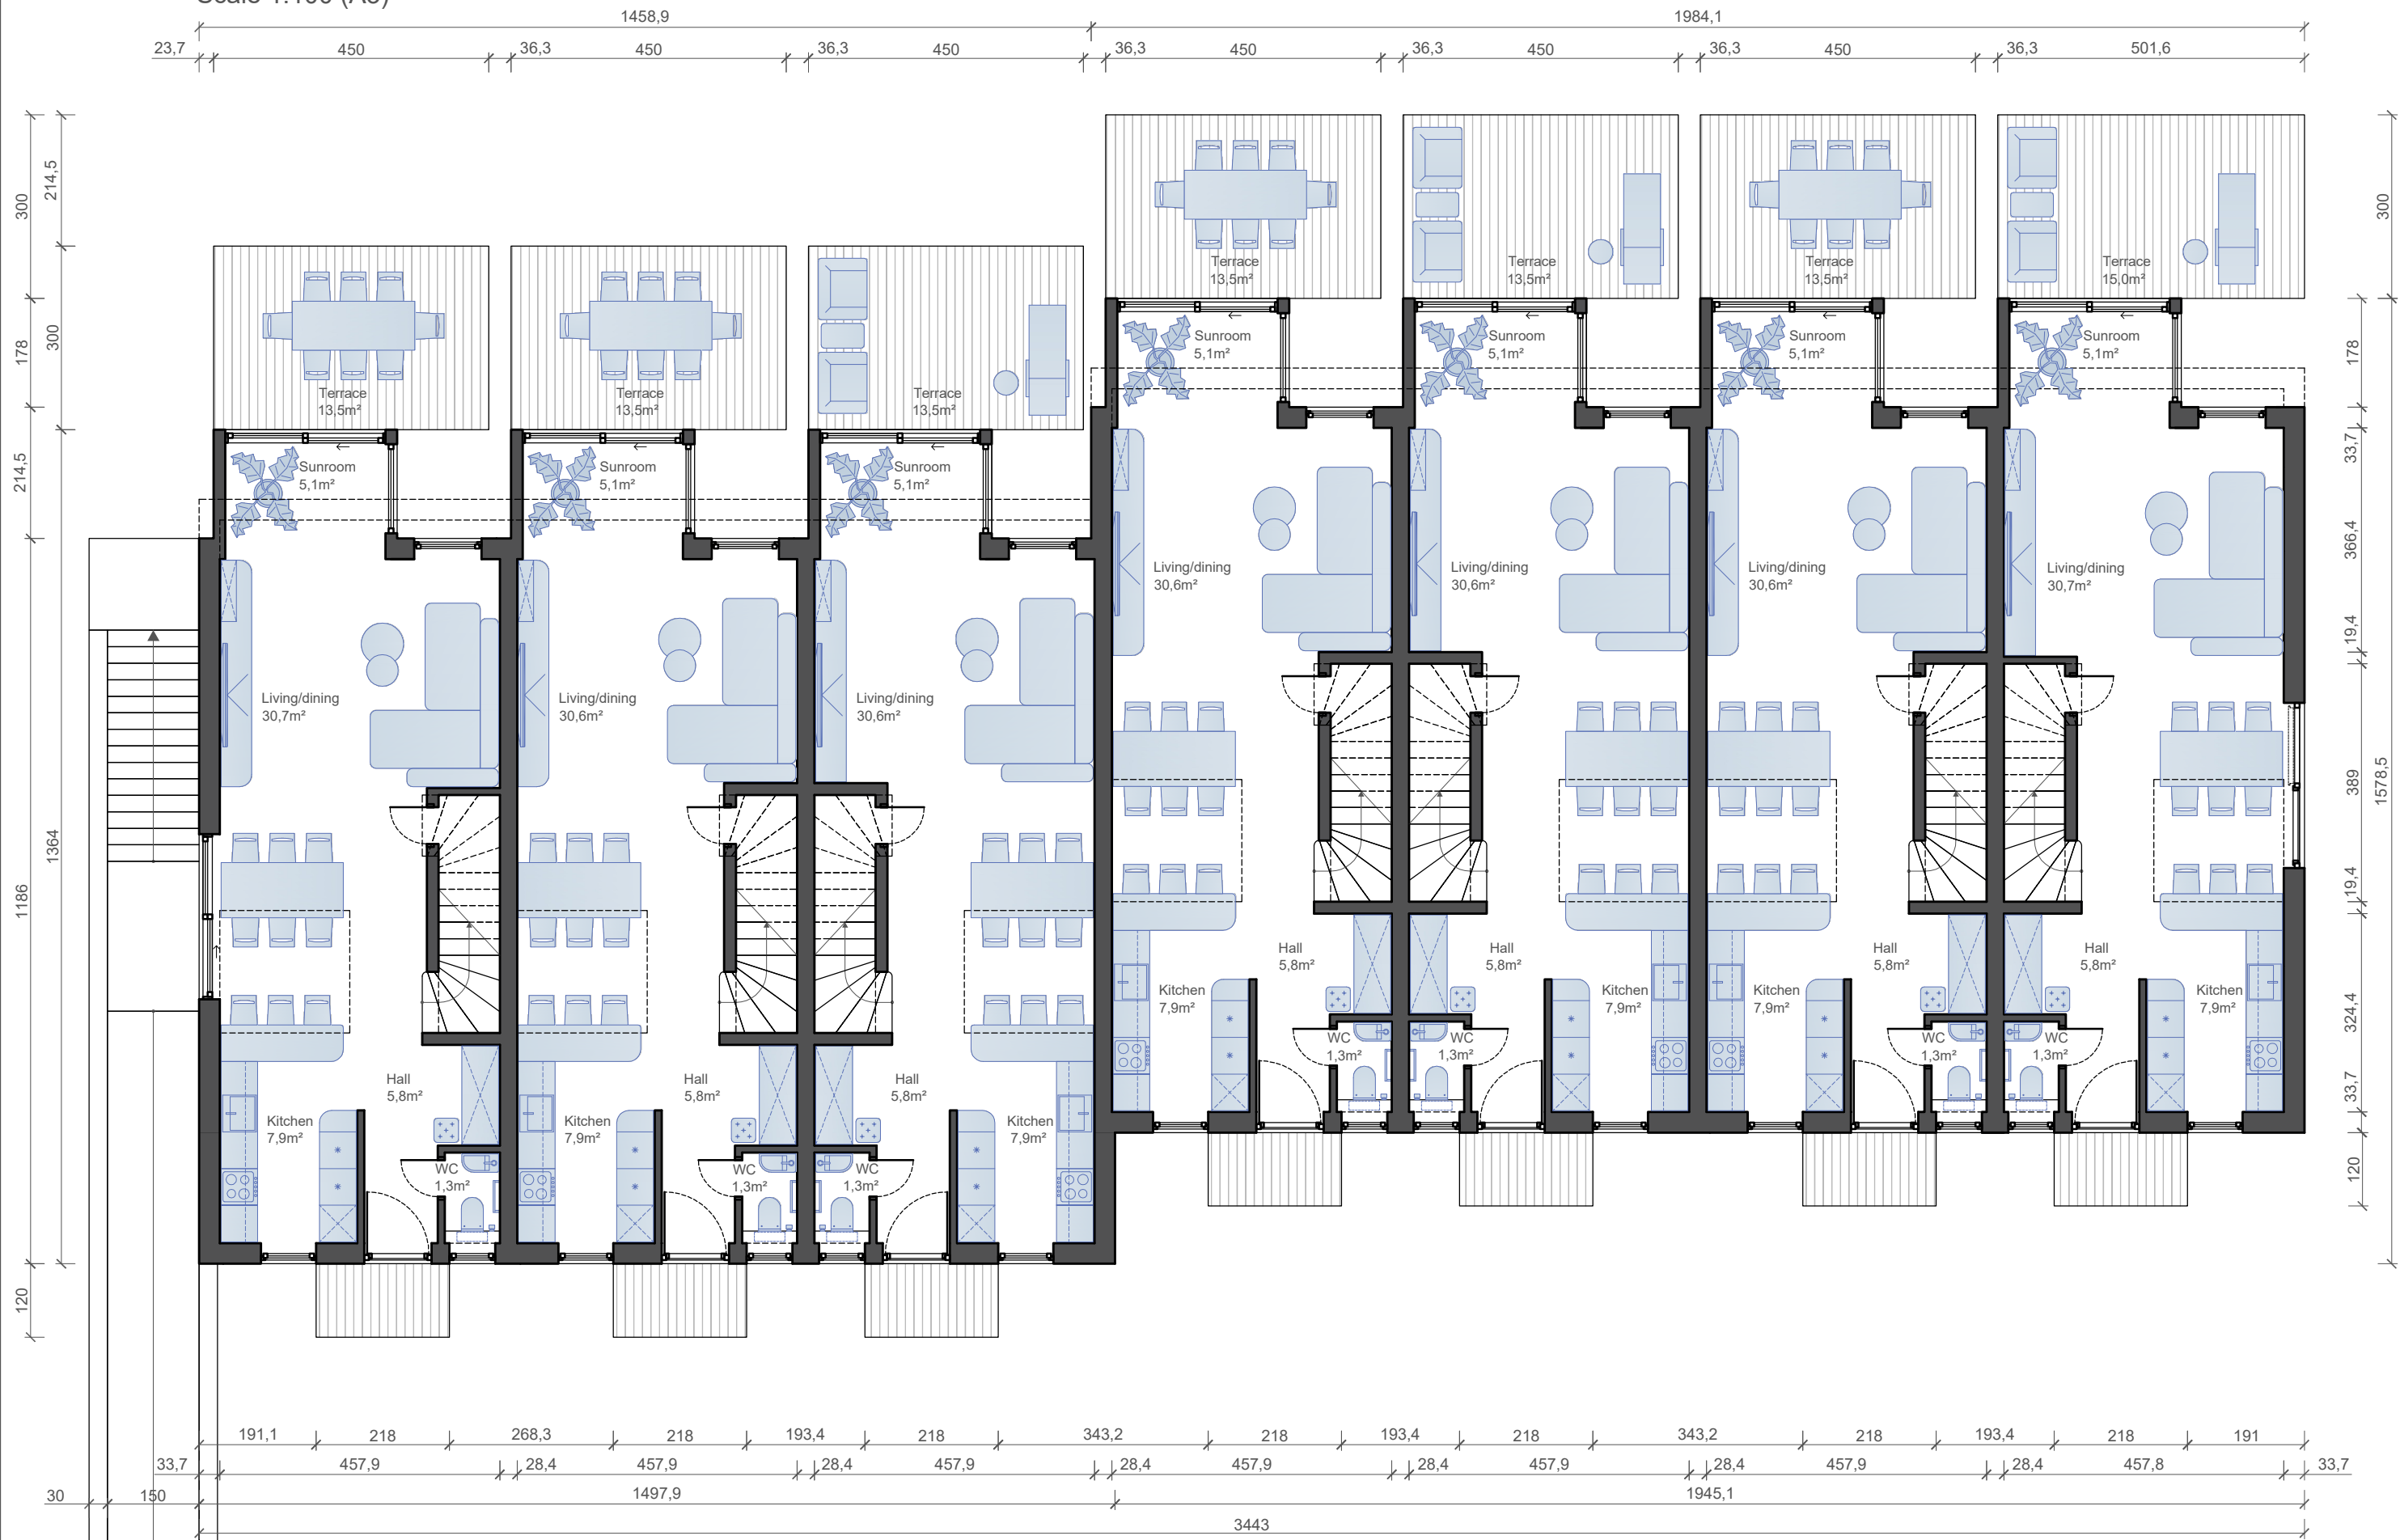

House 7-13

1 Upper level

Scale 1:100 (A3)






House 7-13 Elevation 1

Scale 1:100 (A3)



House 7-13 ■ Elevation 2 .


Scale 1:100 (A3)

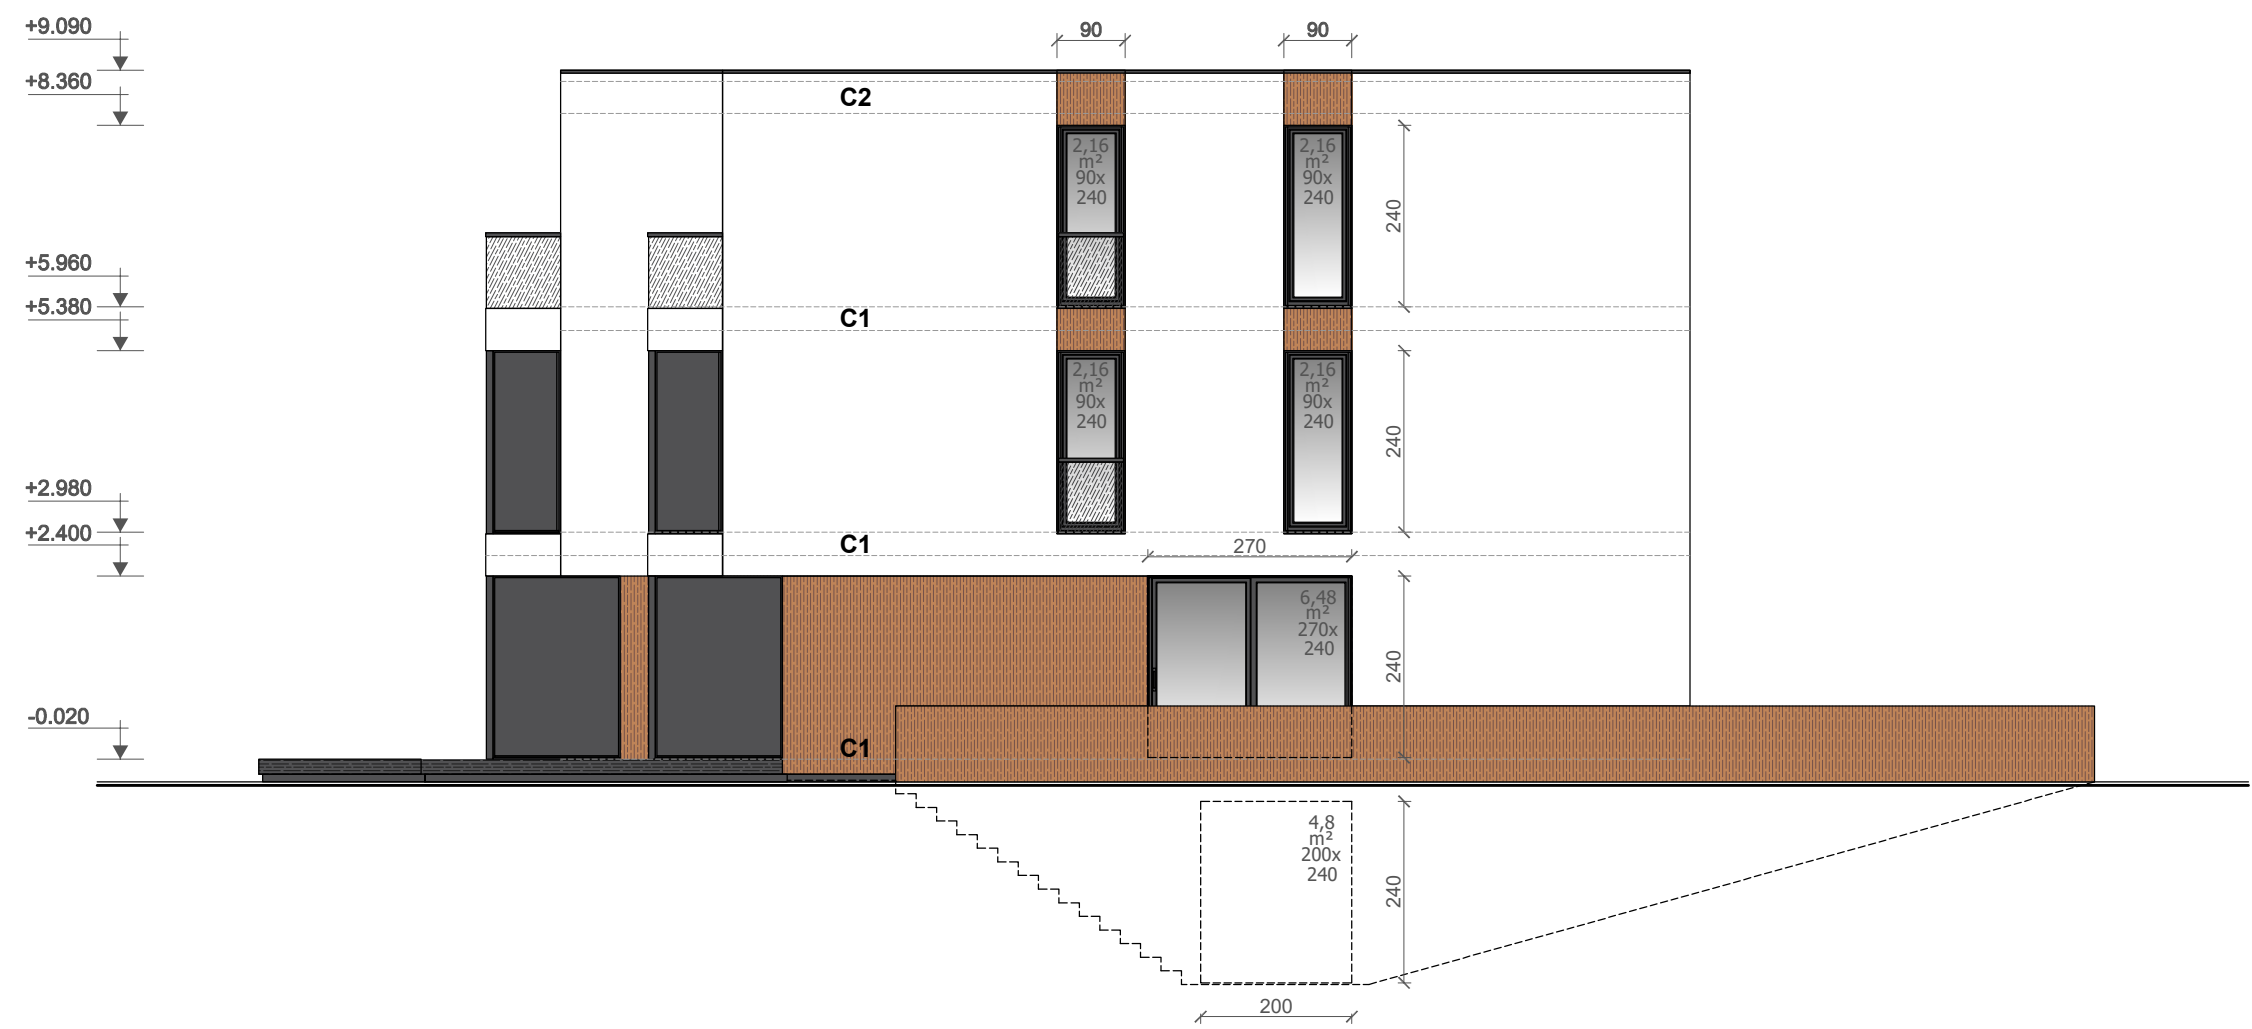

Scale 1:100 (A3)



Scale 1:100 (A3)

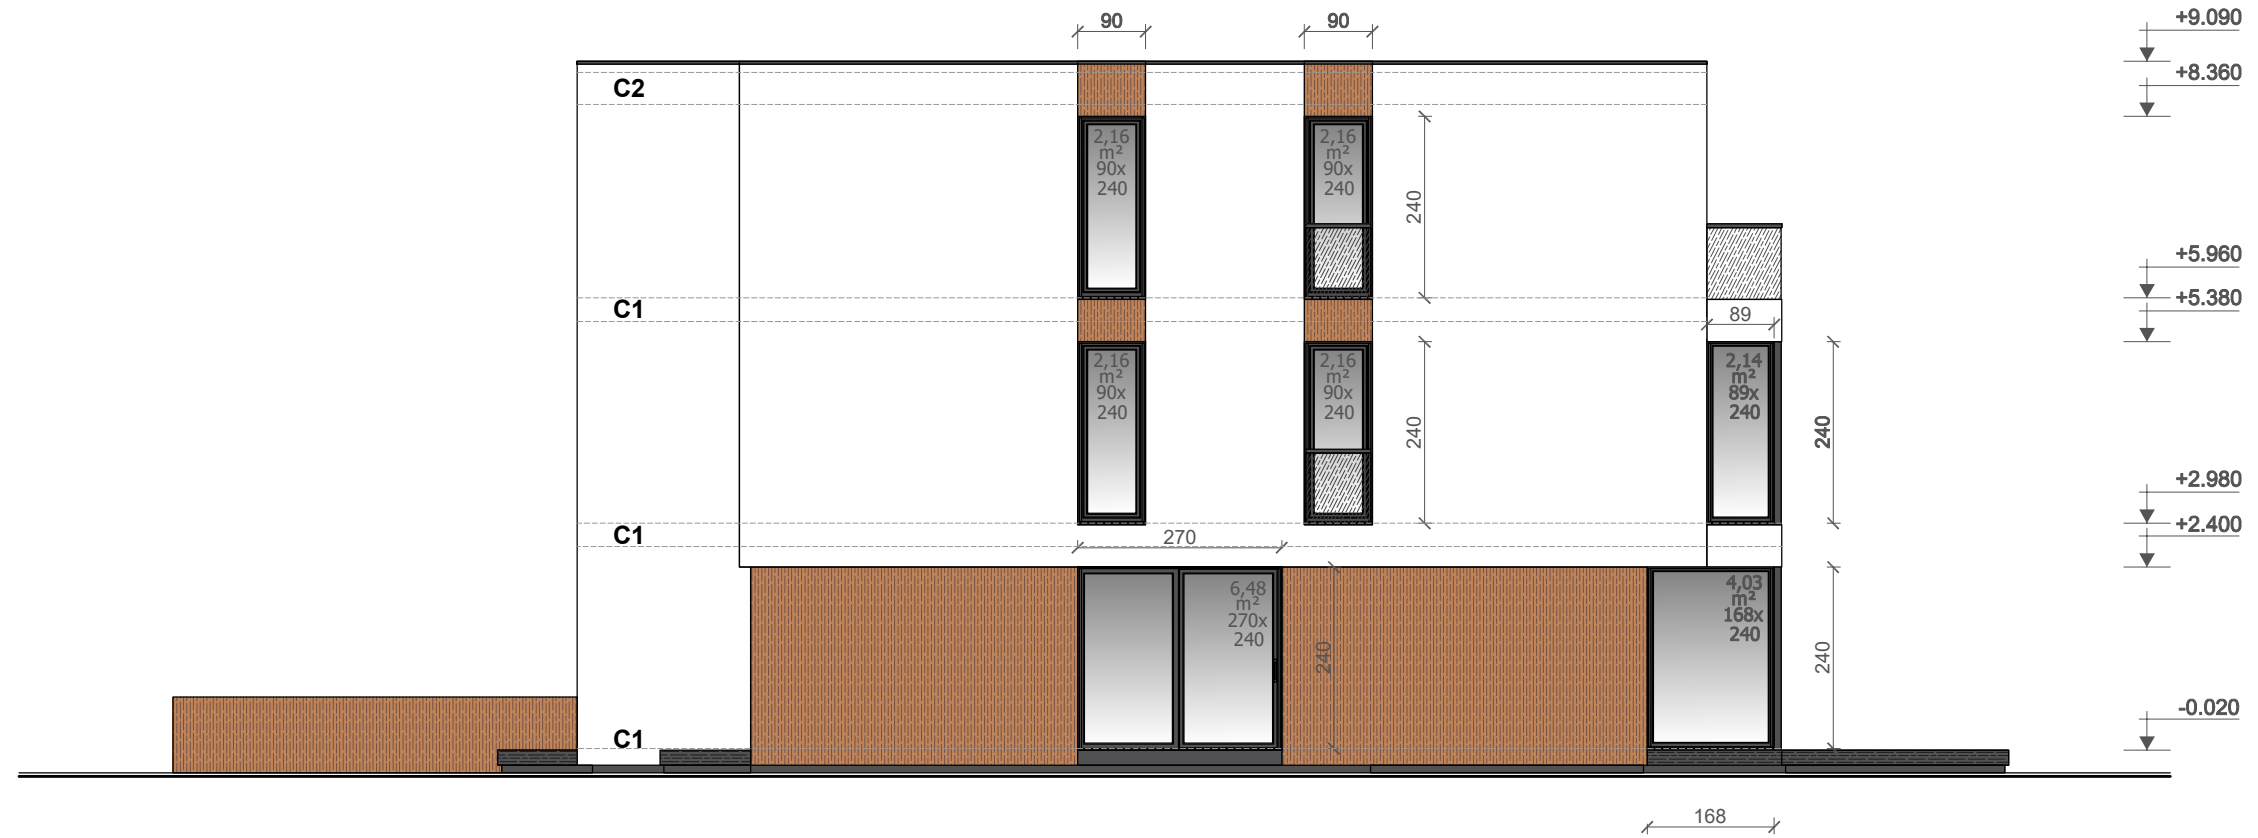


House 7-13



Ground level

1Upper level

2Upper level

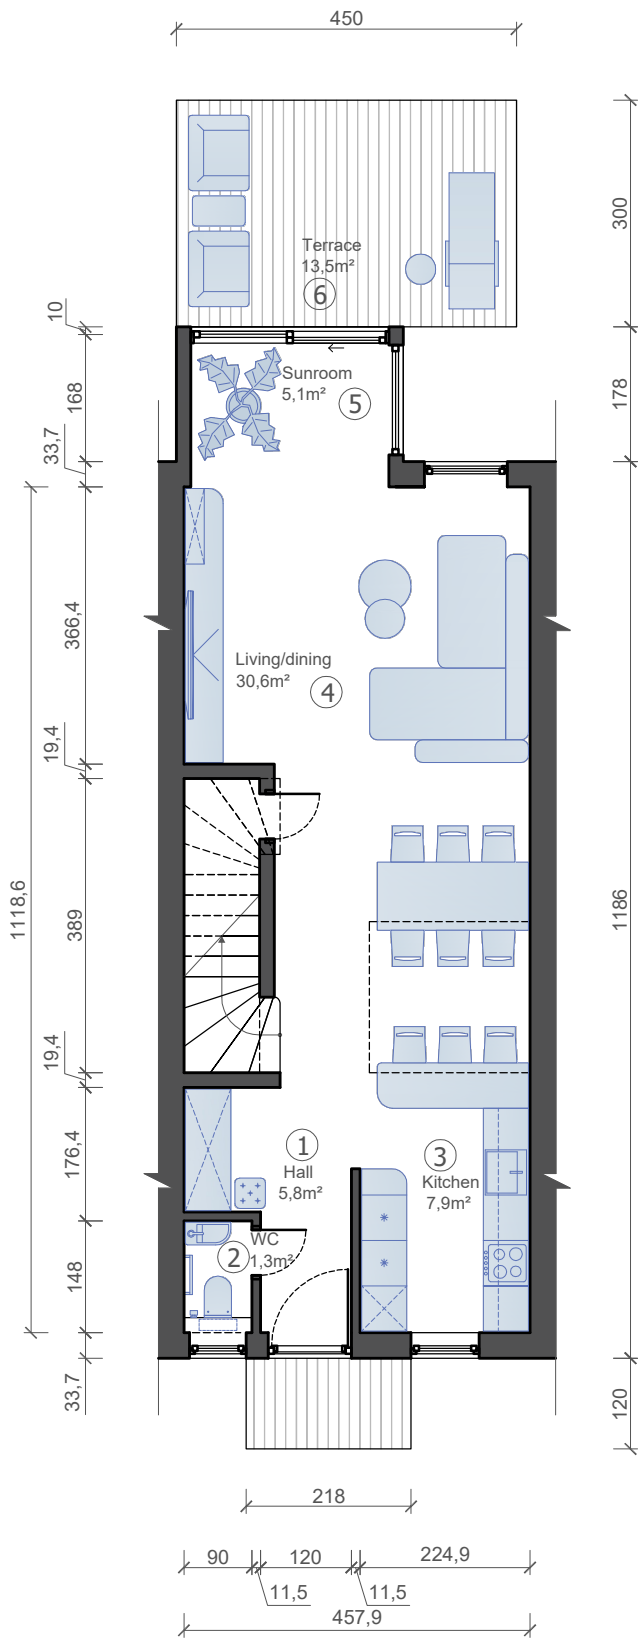

Scale 1:100 (A3)

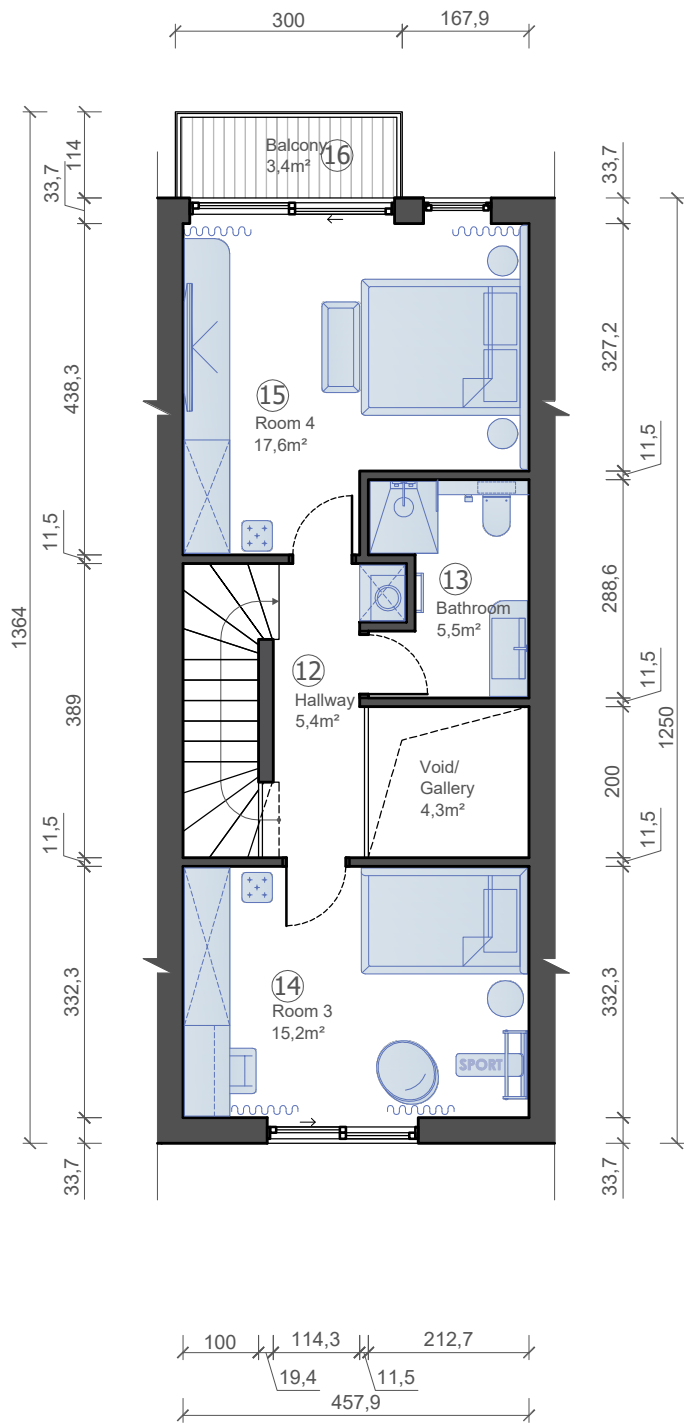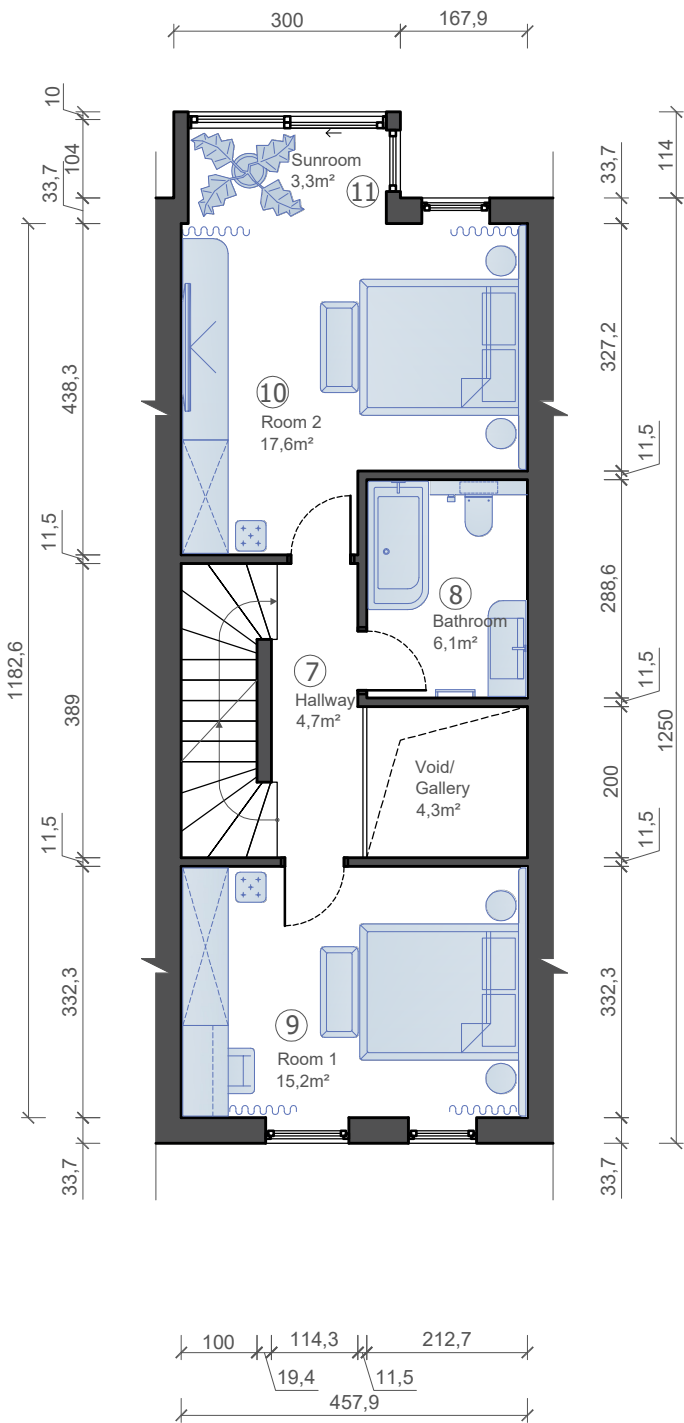

Room schedule		
Nº	Room	Area, m²
Ground level		
1	Hall	5,8
2	WC	1,3
3	Kitchen	7,9
4	Living/dining	30,6
5	Sunroom	5,1
6	Terrace 50%	6,8
Total living area ground		57,5
1Upper level		
7	Hallway	4,7
8	Bathroom	6,1
9	Room 1	15,2
10	Room 2	17,6
11	Sunroom	3,3
Total living area 1 upper		46,9
2Upper level		
12	Hallway	5,4
13	Bathroom	5,5
14	Room 3	15,2
15	Room 4	17,6
16	Roof terrace 50%	1,7
Total living area 2 upper		45,4
Total living area		149,8

WOOD TRUCK

Notes on this example estimate

Project visualisations and design drawings, not construction approval. Confirm all dimensions and areas against the original design. Titles and room schedules have been localised; the illustrated geometry is retained.

All amounts are in EUR; dimensions and areas use metric units. Source documents use both living area and gross floor area. The reference area and measurement method must be confirmed before quotation. European material grades and metric member sizes have not been converted into North American grades or nominal lumber sizes.

Requirements at the building location govern each project. German or French building schemes and European material classes do not establish approval in the US, Canada or the UK. Local engineering, product documentation and permits must be agreed for the project. Light-frame wall panels are distinct from structural insulated panels (SIPs) and volumetric modular buildings.

Plan terminology: ground level means the level at grade; upper level means the level above it. This avoids the US/UK difference in first-floor numbering. WM = washing machine; HP = heat pump. Drawing grid references and dimension strings remain as in the source; some original drawings use decimal commas.