
















Floor plan

Basement

Scale 1:100 (A3)

Room schedule											
Nº	Room	Area, m²	Nº	Room	Area, m²	Nº	Room	Area, m²	Nº	Room	Area, m²
1	Stairwell basement	19,8	Apartment 2			15	Stroller storage	11,2	24	Store 08	4,1
2	Lift basement	3,1	8	Hall	8,8	16	Utility intake	12,7	25	Store 09	4,1
Apartment 1			9	Bathroom	7,0	17	Store 01	4,8	26	Store 10	4,1
3	Hall	8,4	10	Bedroom	13,3	18	Store 02	4,1	27	Store 11	4,1
4	Bathroom	7,8	11	Living/kitchen/dining	33,5	19	Store 03	4,6	28	Store 12	4,0
5	Bedroom	15,6	12	Terrace 50%	2,4	20	Store 04	5,2			
6	Living/kitchen/dining	32,4	Apartment area 2			21	Store 05	5,2	Total area Basement		334,7
7	Terrace 50%	2,4	13	Hallway	35,6	22	Store 06	4,1	Building living area		1258,8
Apartment area 1		66,5	14	Mobility aids/bicycles	48,6	23	Store 07	4,1			

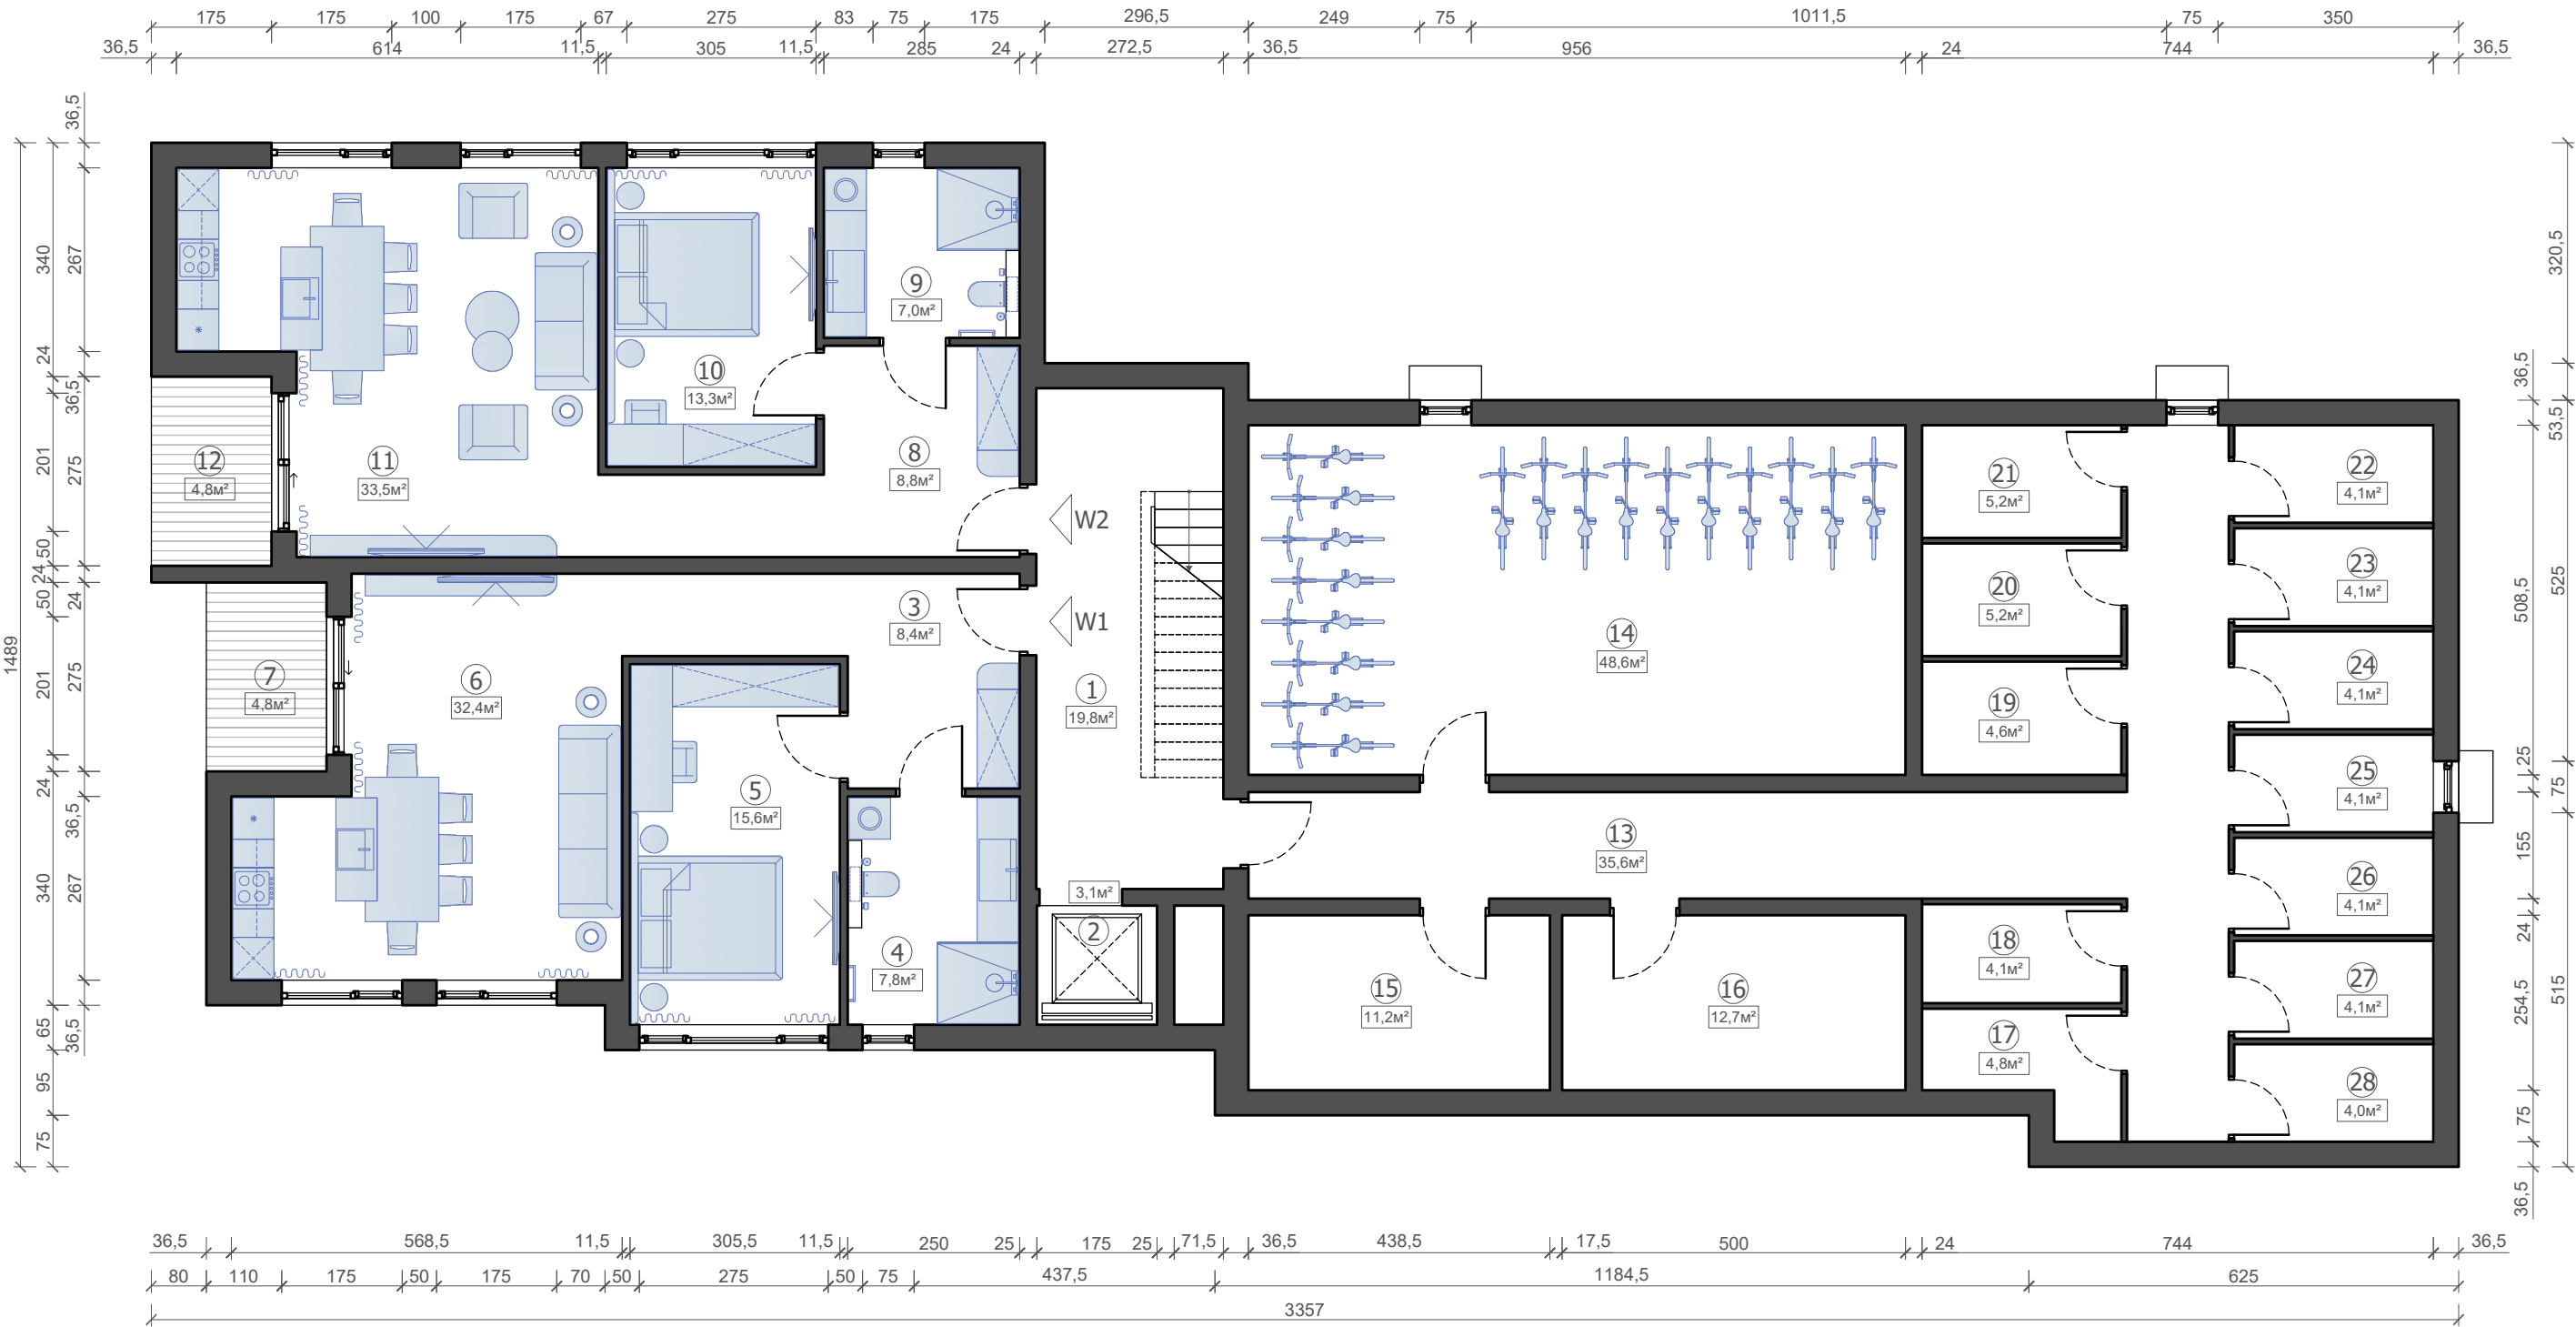


Floor plan

Ground level

Scale 1:100 (A3)

Room schedule								
Nº	Room	Area, m²	Nº	Room	Area, m²	Nº	Room	Area, m²
1	Stairwell ground	15,0	7	Recessed balcony 50%	2,4	12	Recessed balcony 50%	2,4
2	Lift ground	3,1	Apartment area 3		66,5	Apartment area 4		64,9
Apartment 3			Apartment 4			13	Lobby	7,2
3	Hall	8,4	8	Hall	8,8	14	Ground-level parking	165,9
4	Bathroom	7,8	9	Bathroom	7,0	Ground-level area		322,6
5	Bedroom	15,6	10	Bedroom	13,3	Building living area		1258,8
6	Living/kitchen/dining	32,4	11	Living/kitchen/dining	33,5			

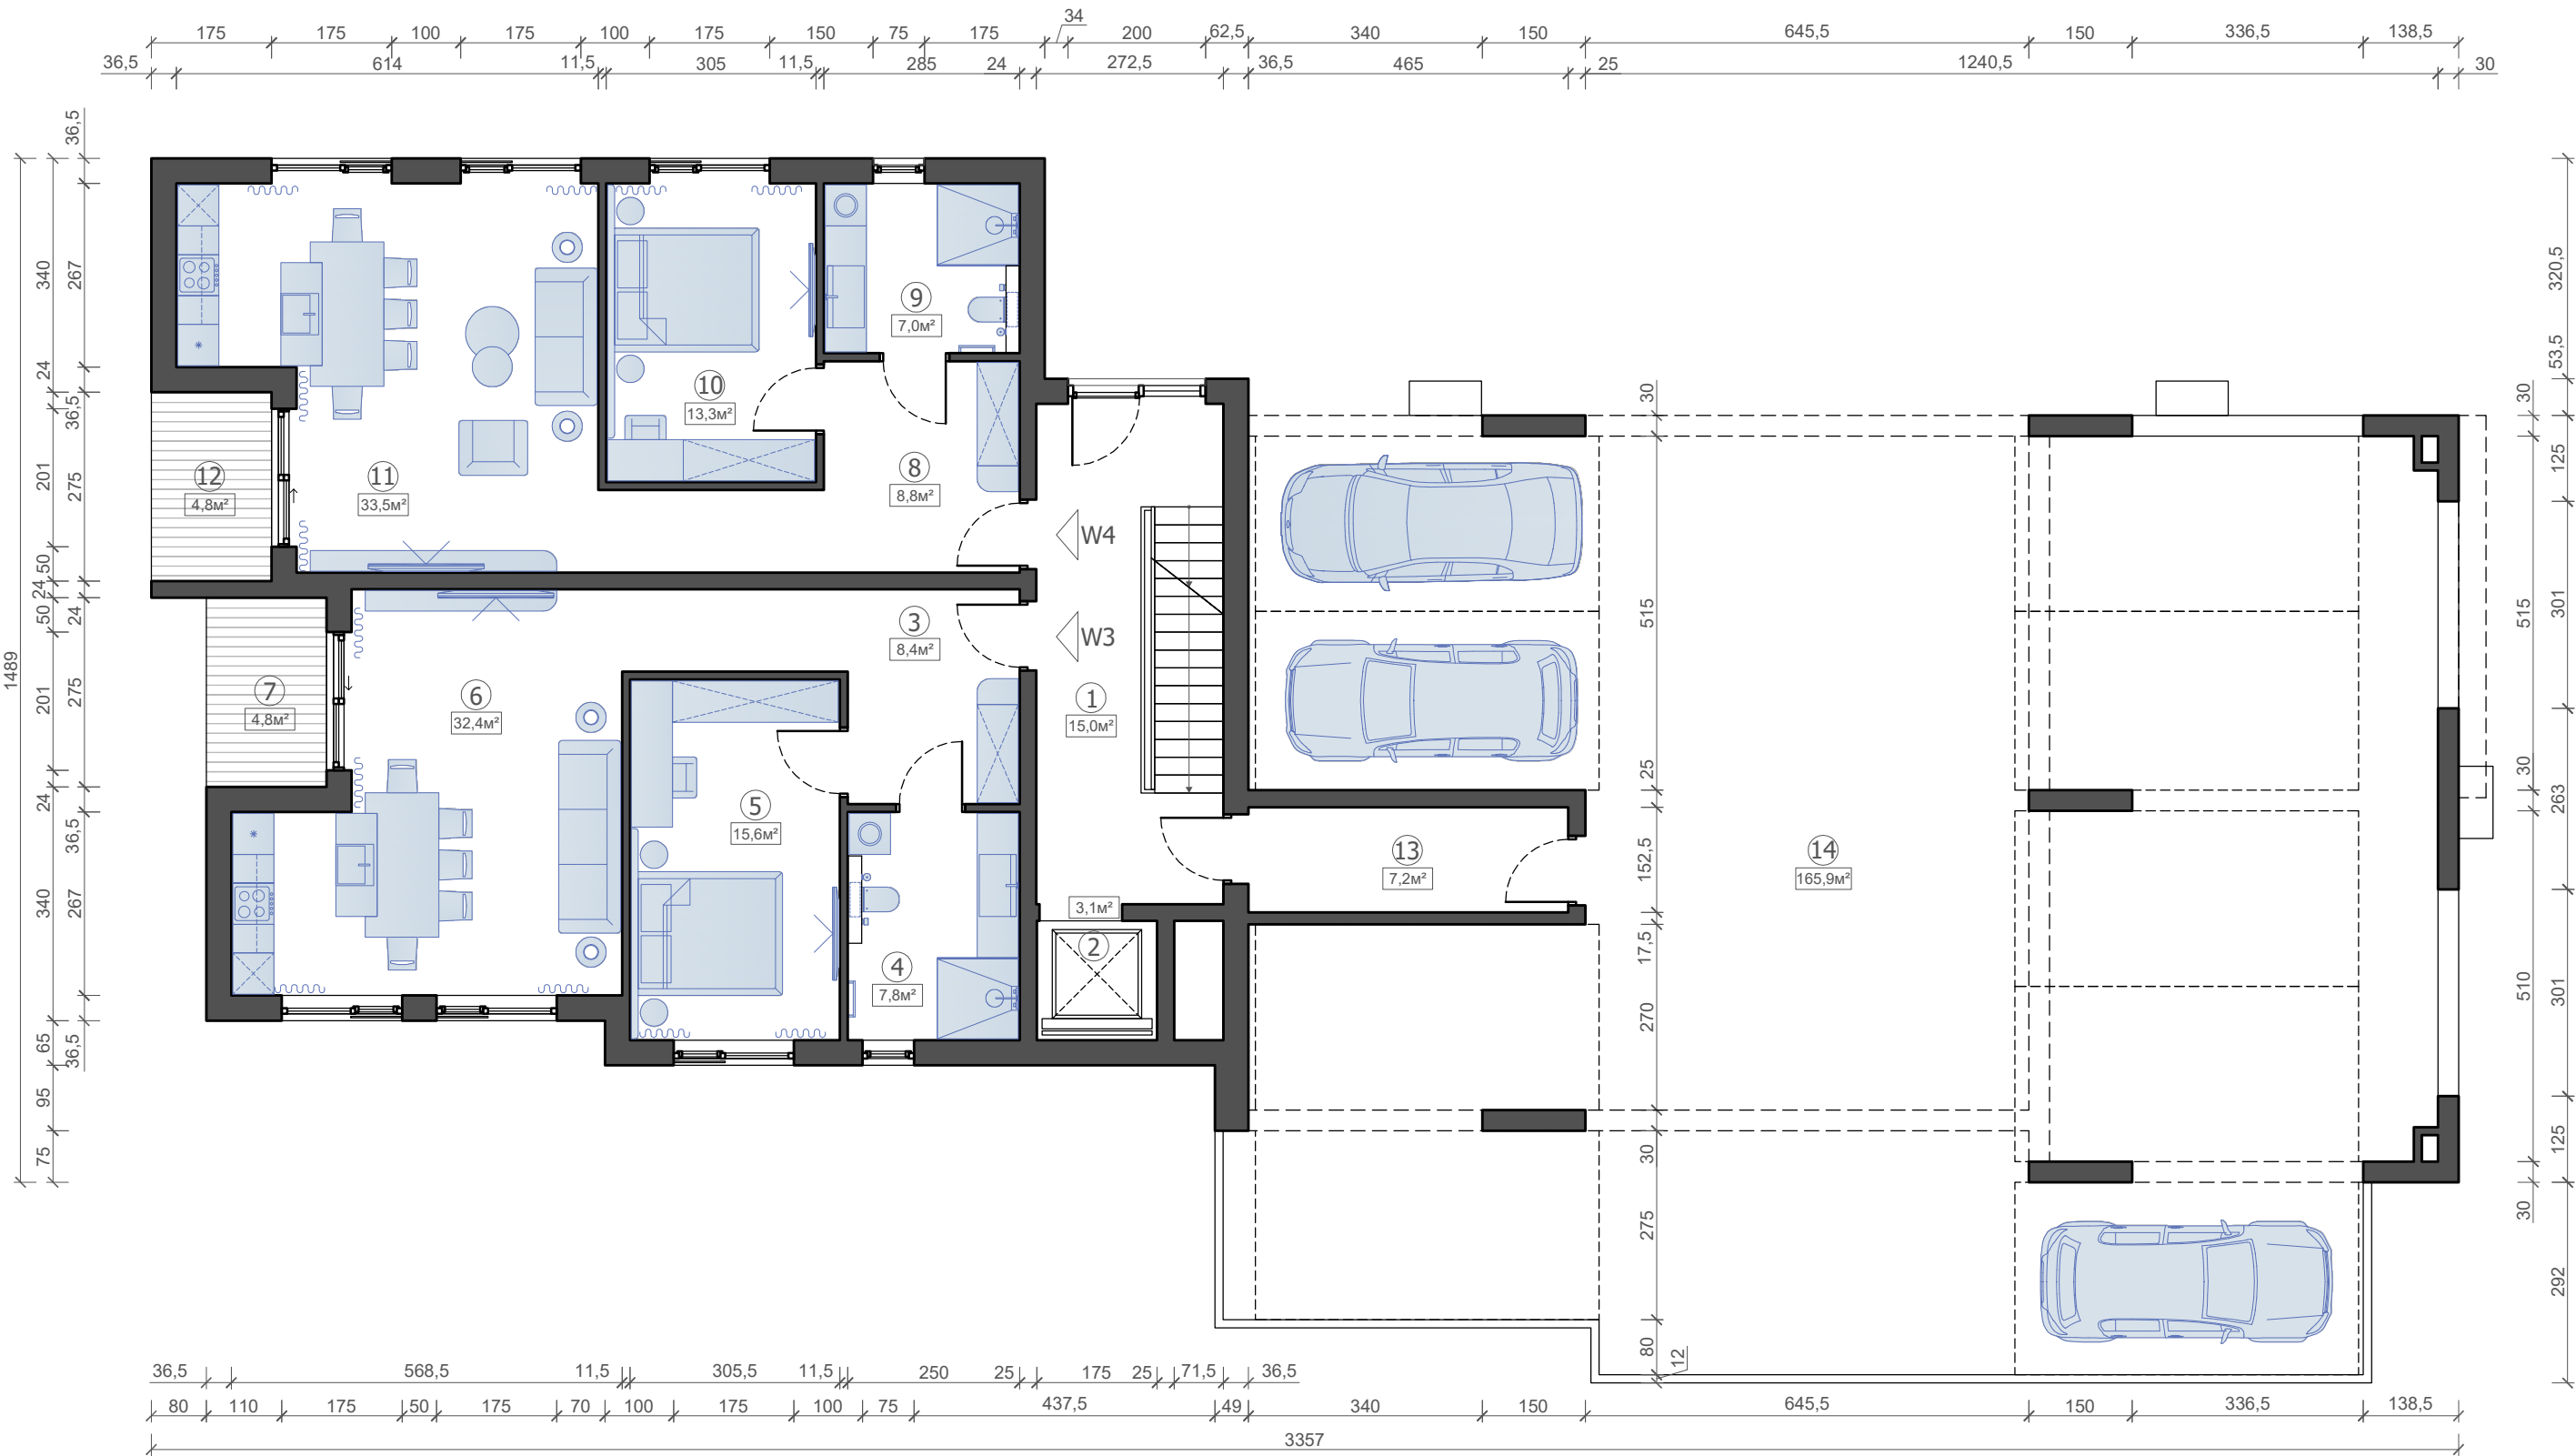


Floor plan

Upper level

Scale 1:100 (A3)

Room schedule											
Nº	Room	Area, m²	Nº	Room	Area, m²	Nº	Room	Area, m²	Nº	Room	Area, m²
1	Stairwell upper	17,8	Apartment 6			14	Child's bedroom	11,7	21	Store	4,0
2	Lift upper	3,1	8	Hall	8,8	15	Store	2,9	22	Child's bedroom	12,9
Apartment 5			9	Bathroom	7,0	16	Living/kitchen/dining	31,5	23	Living/kitchen/dining	34,4
3	Hall	8,4	10	Bedroom	13,3	17	Bathroom	7,9	24	Bathroom	7,3
4	Bathroom	7,8	11	Living/kitchen/dining	33,5	18	Bedroom	15,8	25	Bedroom	15,0
5	Bedroom	15,6	12	Terrace 50%	2,4	19	Balcony 50%	3,8	26	Balcony 50%	3,8
6	Living/kitchen/dining	32,4	Apartment area 6		64,9	Apartment area 7		79,8	Apartment area 8		85,9
7	Terrace 50%	2,4	Apartment 7			Apartment 8			Upper-level area		318,0
Apartment area 5		66,5	13	Hall	6,2	20	Hall	9,3	Building living area		1258,8

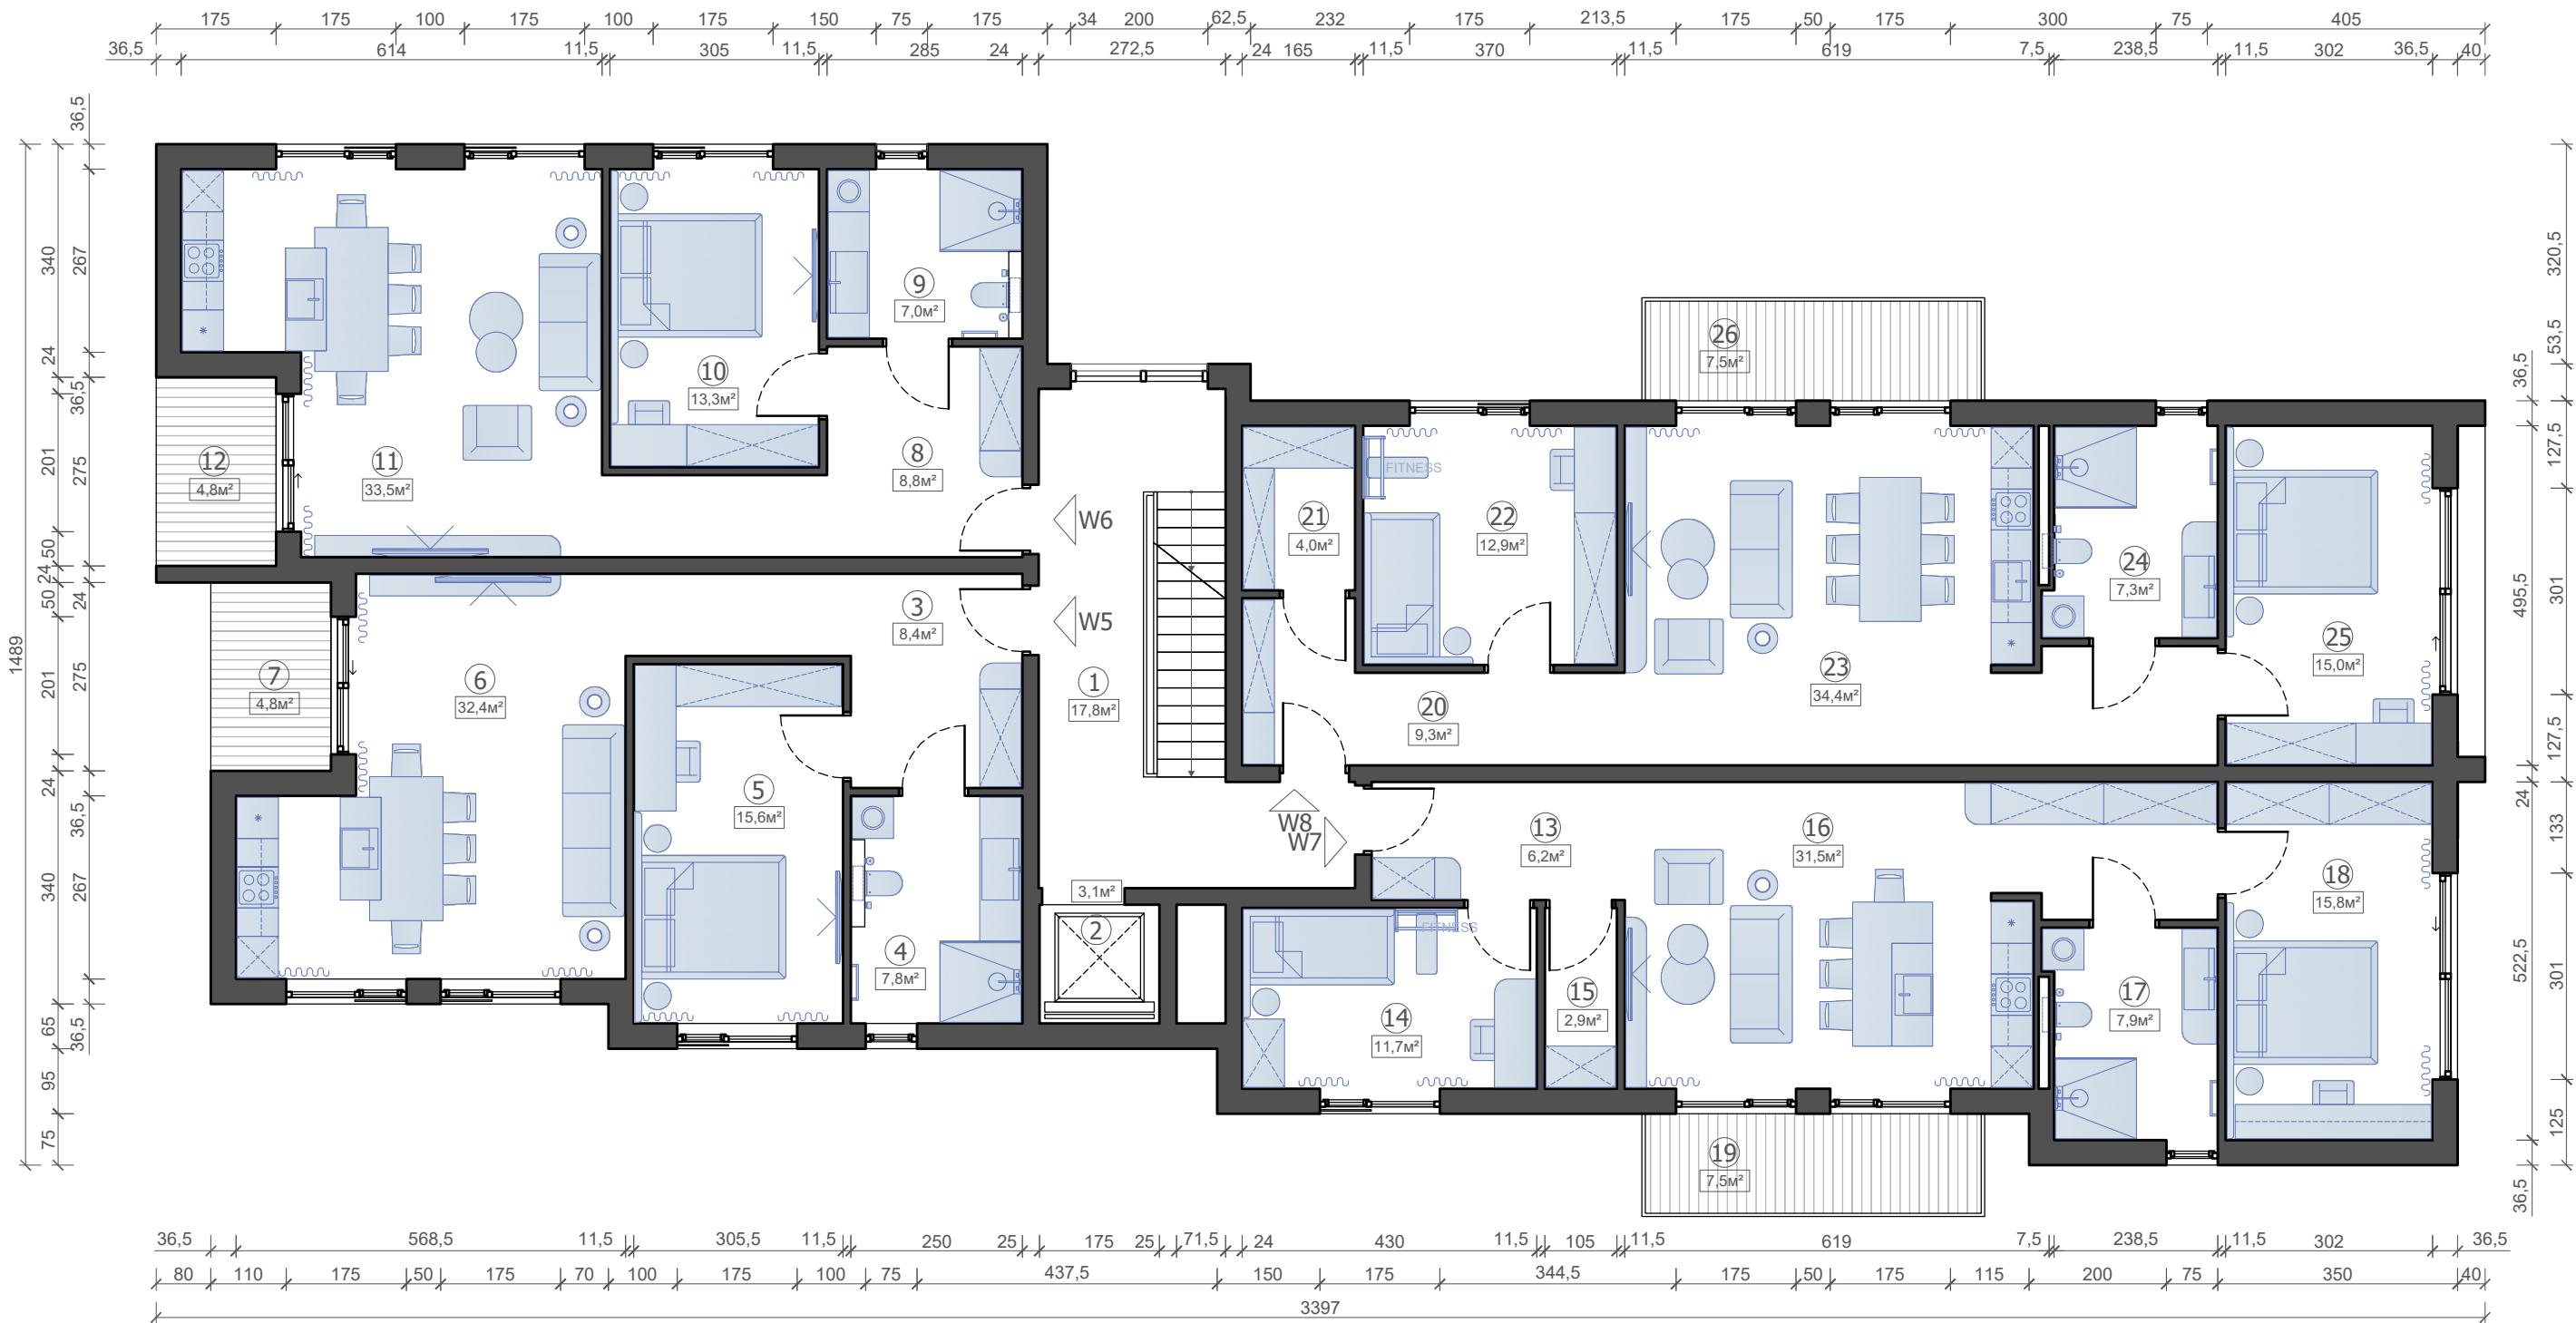


Floor plan

Set-back top level

Scale 1:100 (A3)

Room schedule											
Nº	Room	Area, m²	Nº	Room	Area, m²	Nº	Room	Area, m²	Nº	Room	Area, m²
1	Stairwell top	11,7	Apartment area 9		58,0	14	Hall	12,8	21	Store	3,3
2	Lift top	3,1	Apartment 10			15	Bathroom	6,4	22	Child's bedroom	11,5
Apartment 9			9	Hall	6,8	16	Store	2,4	23	Living/kitchen/dining	32,1
3	Hall	3,9	10	Bathroom	7,0	17	Bedroom	13,7	24	Bathroom	7,6
4	Store	2,5	11	Bedroom	13,5	18	Living/kitchen/dining	30,6	25	Bedroom	14,2
5	Living/kitchen/dining	24,6	12	Living/kitchen/dining	27,0	19	Terrace 50%	4,3	26	Balcony 50%	3,8
6	Bathroom	6,5	13	Terrace 50%	3,7	Apartment area 11		70,2	Apartment area 12		82,6
7	Bedroom	14,2	Apartment area 10			Apartment 12			Upper-level area		283,5
8	Terrace 50%	6,3	Apartment 11			20	Hall	10,2	Building living area		1258,8

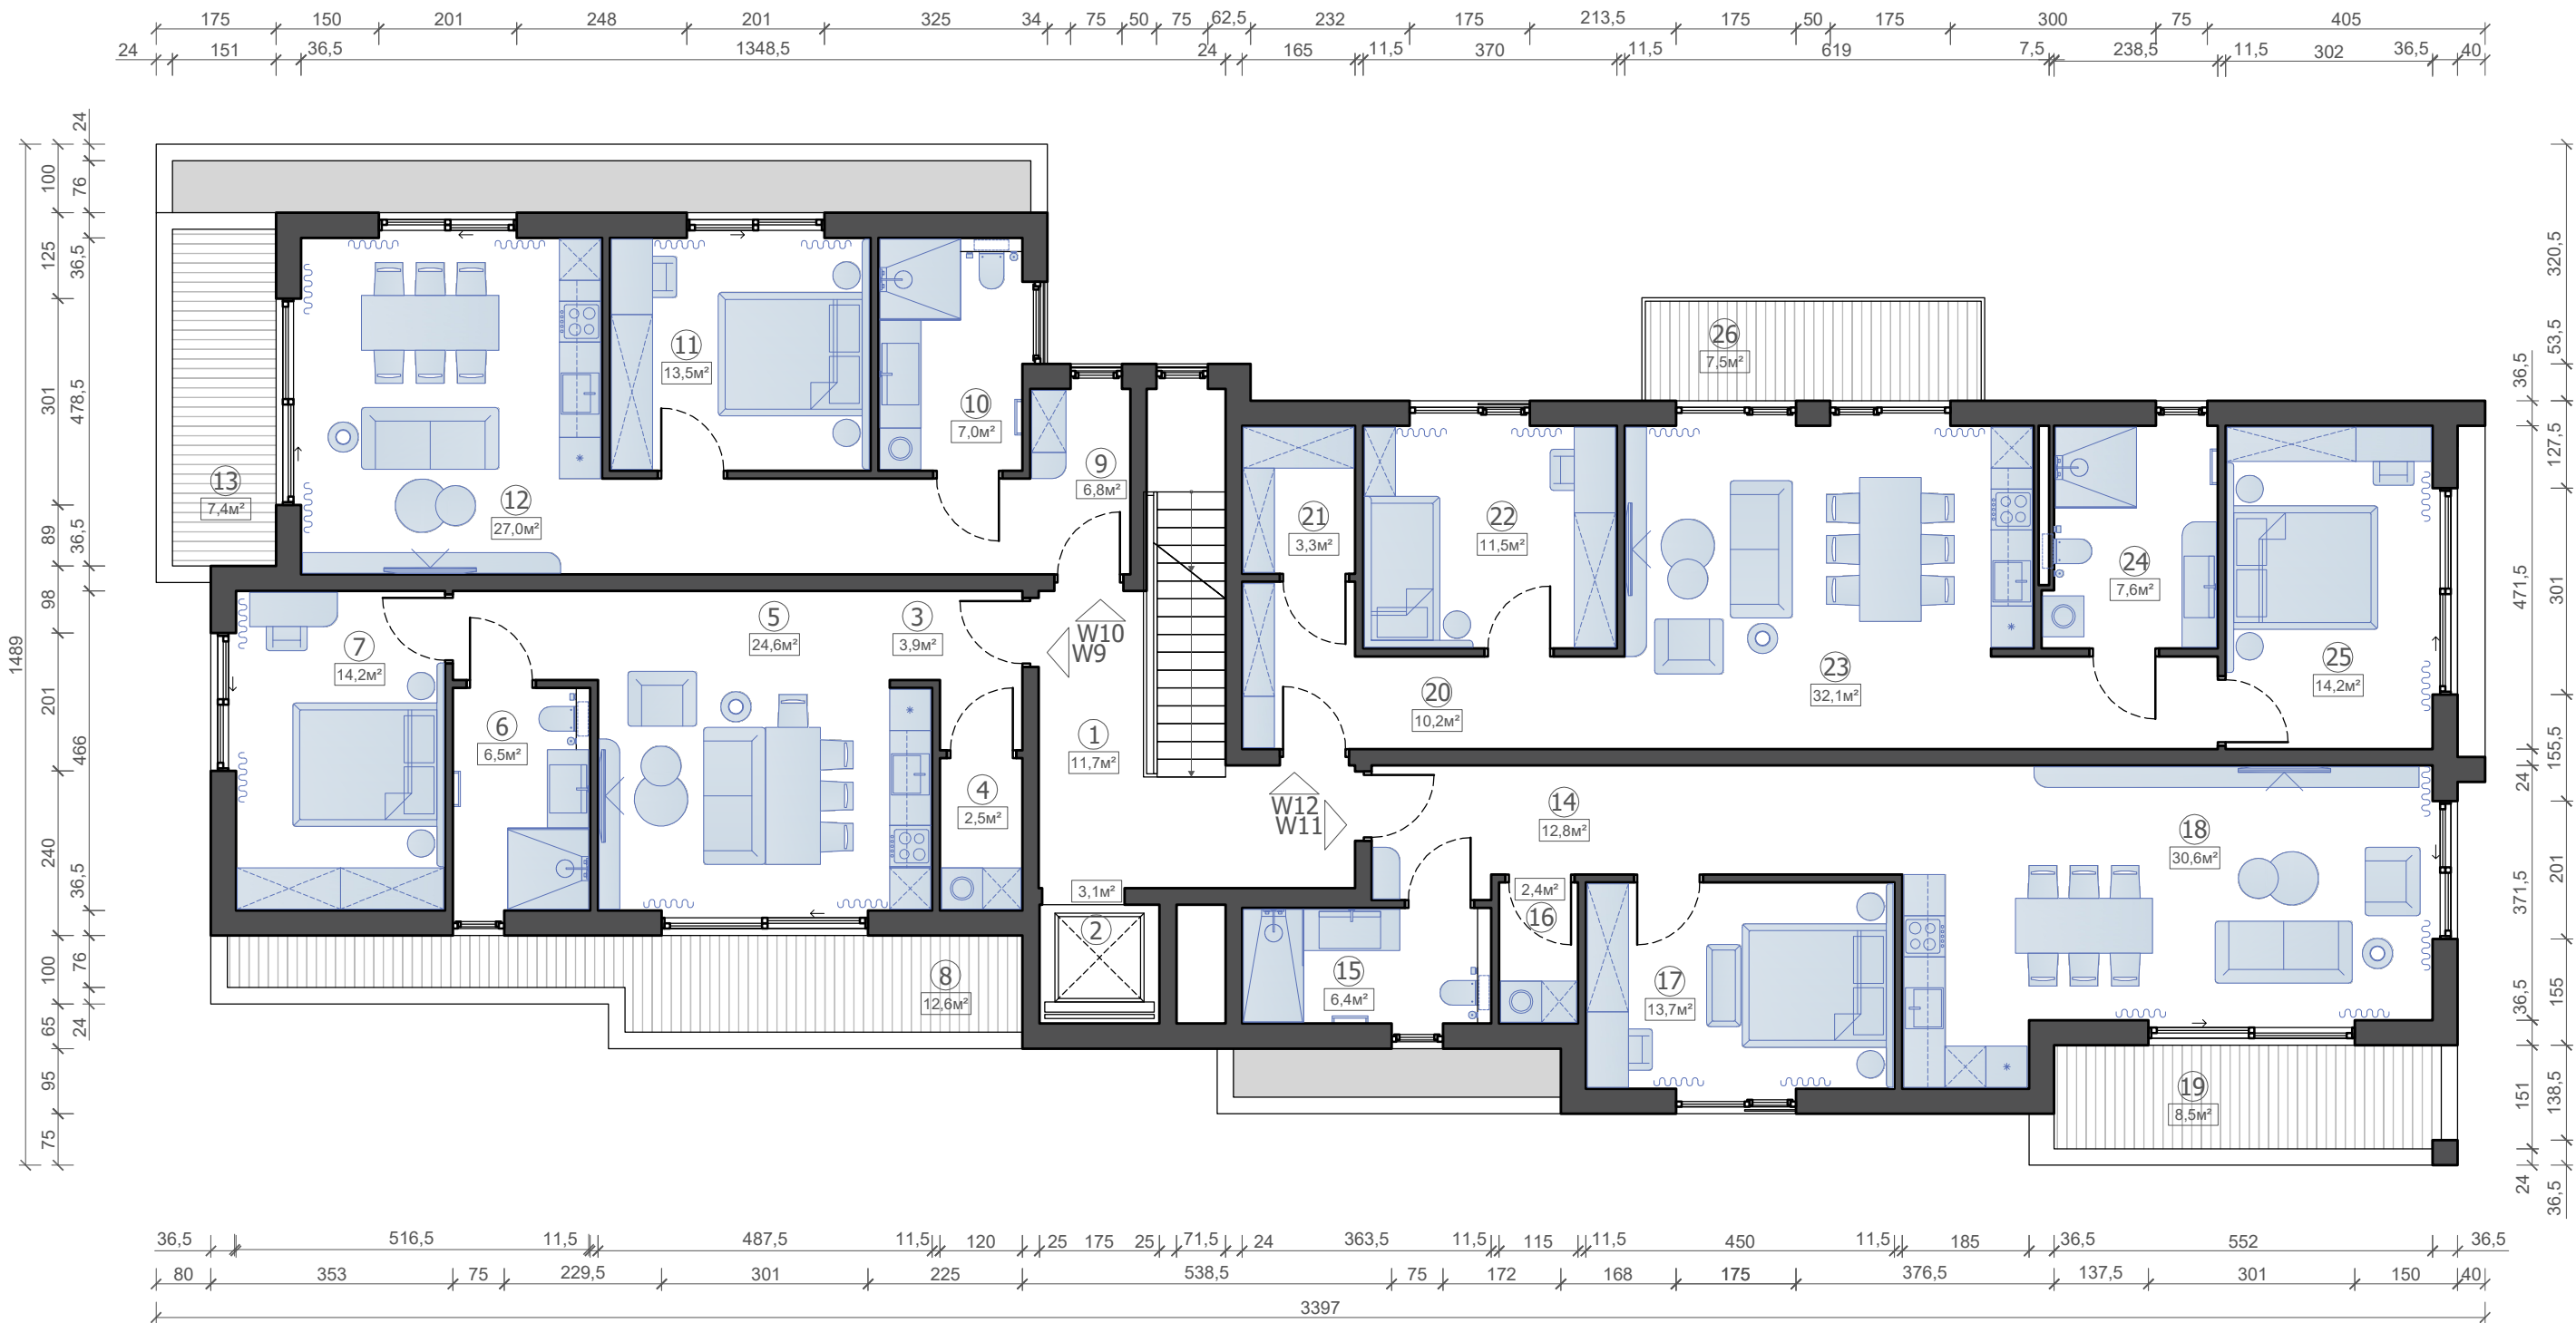

Elevation 1
Scale 1:100 (A3)



Elevation 2
Scale 1:100 (A3)



Elevation 3
Scale 1:100 (A3)



Elevation 4
Scale 1:100 (A3)



WOOD TRUCK

Notes on this example estimate

Project visualisations and design drawings, not construction approval. Confirm all dimensions and areas against the original design. Titles and room schedules have been localised; the illustrated geometry is retained.

All amounts are in EUR; dimensions and areas use metric units. Source documents use both living area and gross floor area. The reference area and measurement method must be confirmed before quotation. European material grades and metric member sizes have not been converted into North American grades or nominal lumber sizes.

Requirements at the building location govern each project. German or French building schemes and European material classes do not establish approval in the US, Canada or the UK. Local engineering, product documentation and permits must be agreed for the project. Light-frame wall panels are distinct from structural insulated panels (SIPs) and volumetric modular buildings.

Plan terminology: ground level means the level at grade; upper level means the level above it. This avoids the US/UK difference in first-floor numbering. WM = washing machine; HP = heat pump. Drawing grid references and dimension strings remain as in the source; some original drawings use decimal commas.